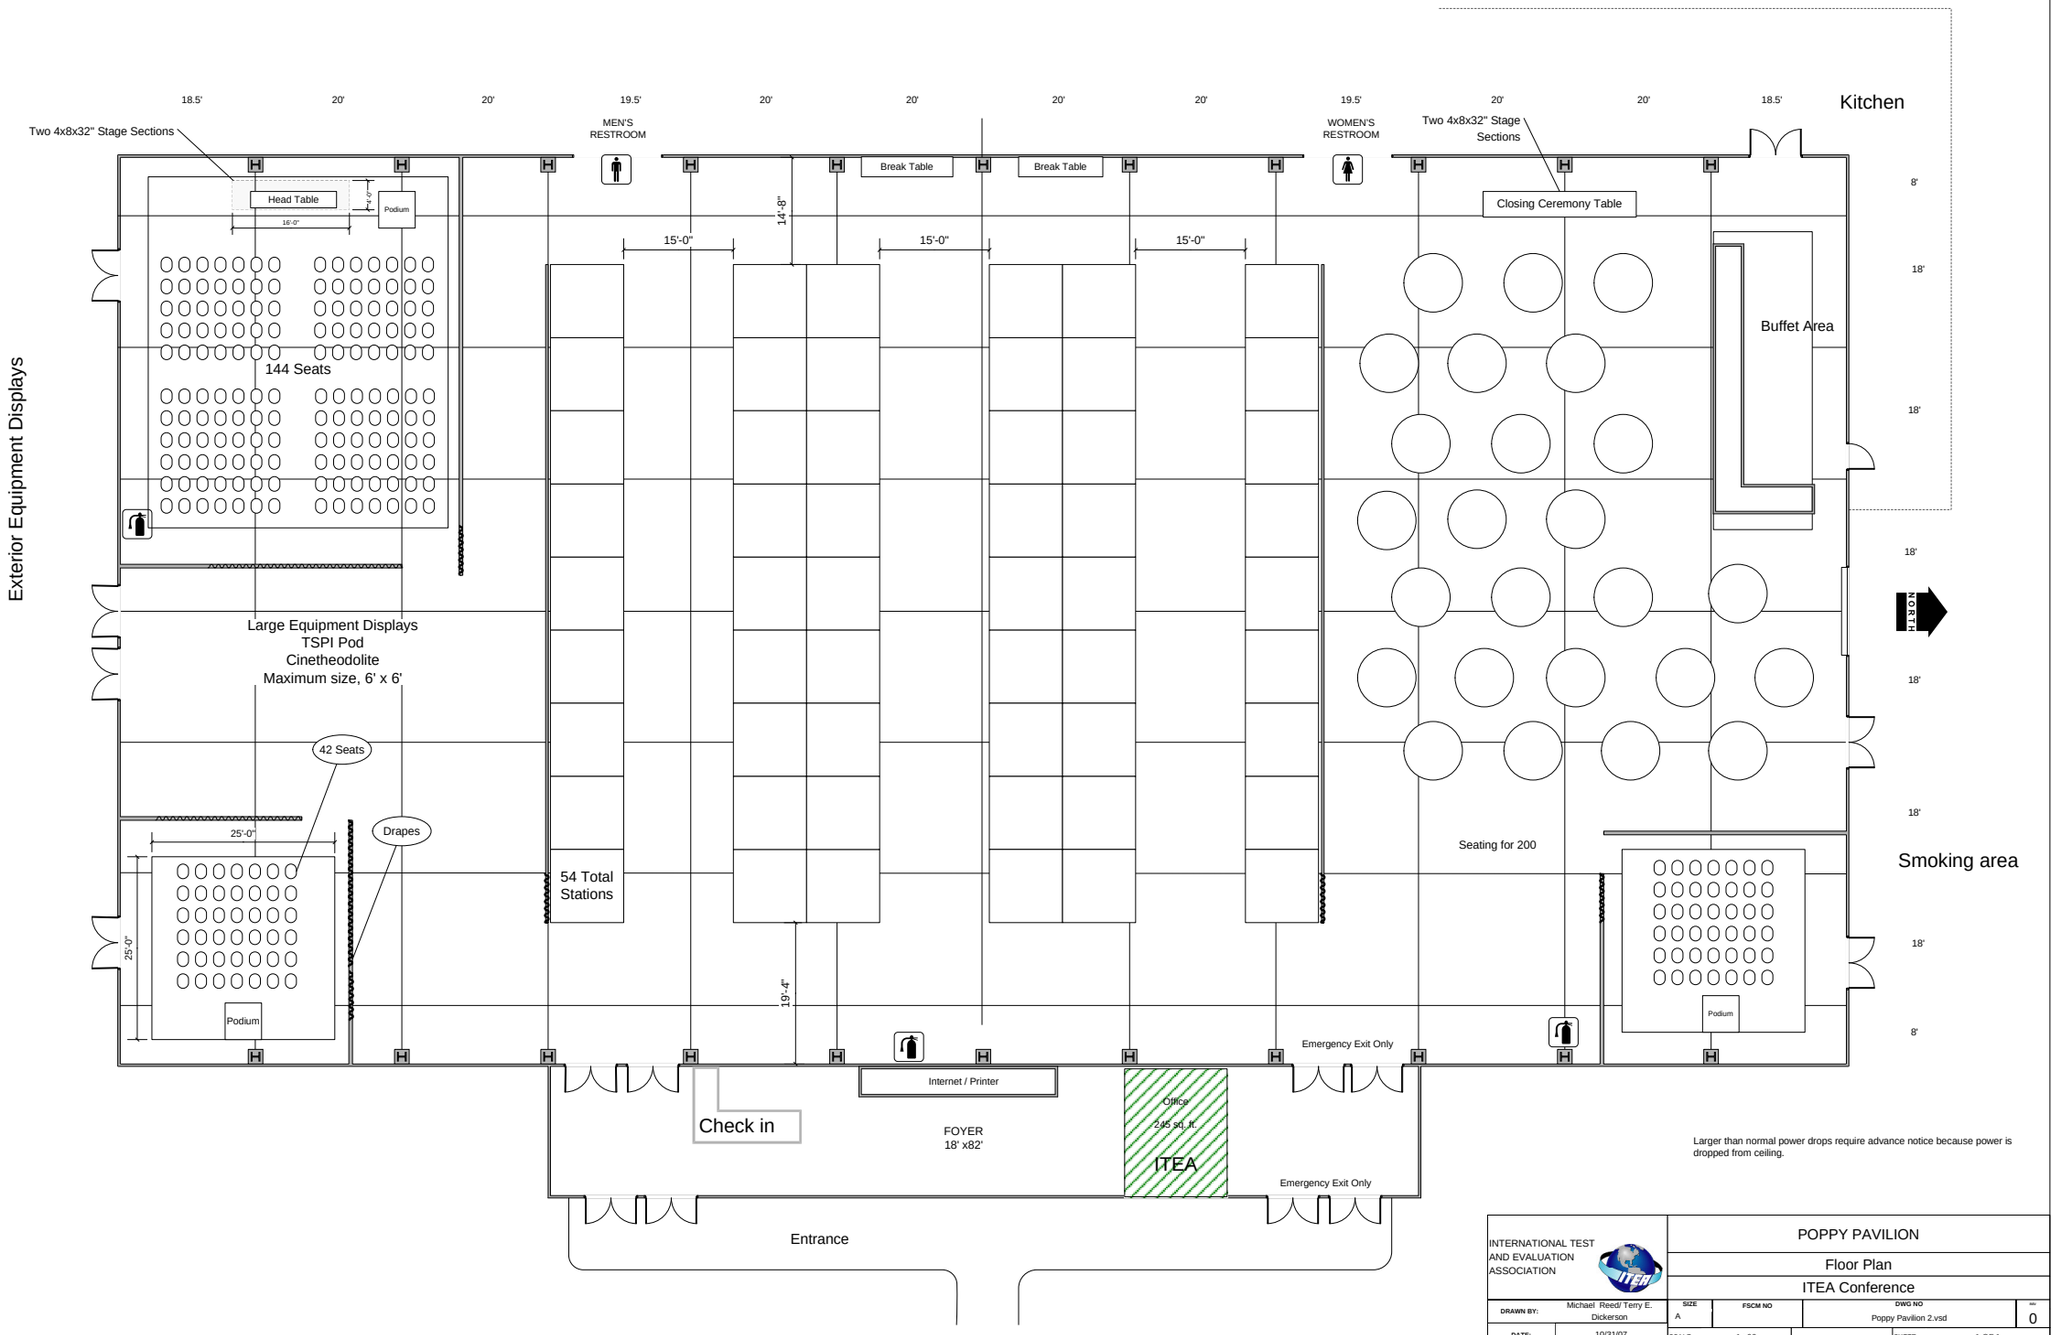
Exterior Equipment Displays
18.5'
20'
20'
19.5'
20'
20'
20'
20'
19.5'
20'
20'
18.5'
Kitchen
Two 4x8x32" Stage Sections
MEN'S RESTROOM
WOMEN'S RESTROOM
Two 4x8x32" Stage Sections
Break Table
Break Table
Head Table
Podium
16'-0"
14'-0"
Closing Ceremony Table
14'-8"
15'-0"
15'-0"
15'-0"
8'
18'
18'
Buffet Area
144 Seats
18'
Large Equipment Displays
TSPI Pod
Cinetheodolite
Maximum size, 6' x 6'
18'
42 Seats
Drapes
25'-0"
54 Total Stations
Seating for 200
18'
Smoking area
25'-0"
18'
Podium
19'-4"
8'
Emergency Exit Only
Internet / Printer
Check in
FOYER
18' x82'
Office
245 sq. ft.
ITEA
Emergency Exit Only
Entrance
Larger than normal power drops require advance notice because power is dropped from ceiling.
INTERNATIONAL TEST AND EVALUATION ASSOCIATION
POPPY PAVILION
Floor Plan
ITEA Conference
DRAWN BY: Michael Reed/ Terry E. Dickerson
DATE: 10/31/07
SIZE A
FSCM NO
DWG NO Poppy Pavilion 2.vsd
REV 0
SCALE 1 : 96
SHEET 1 OF 1